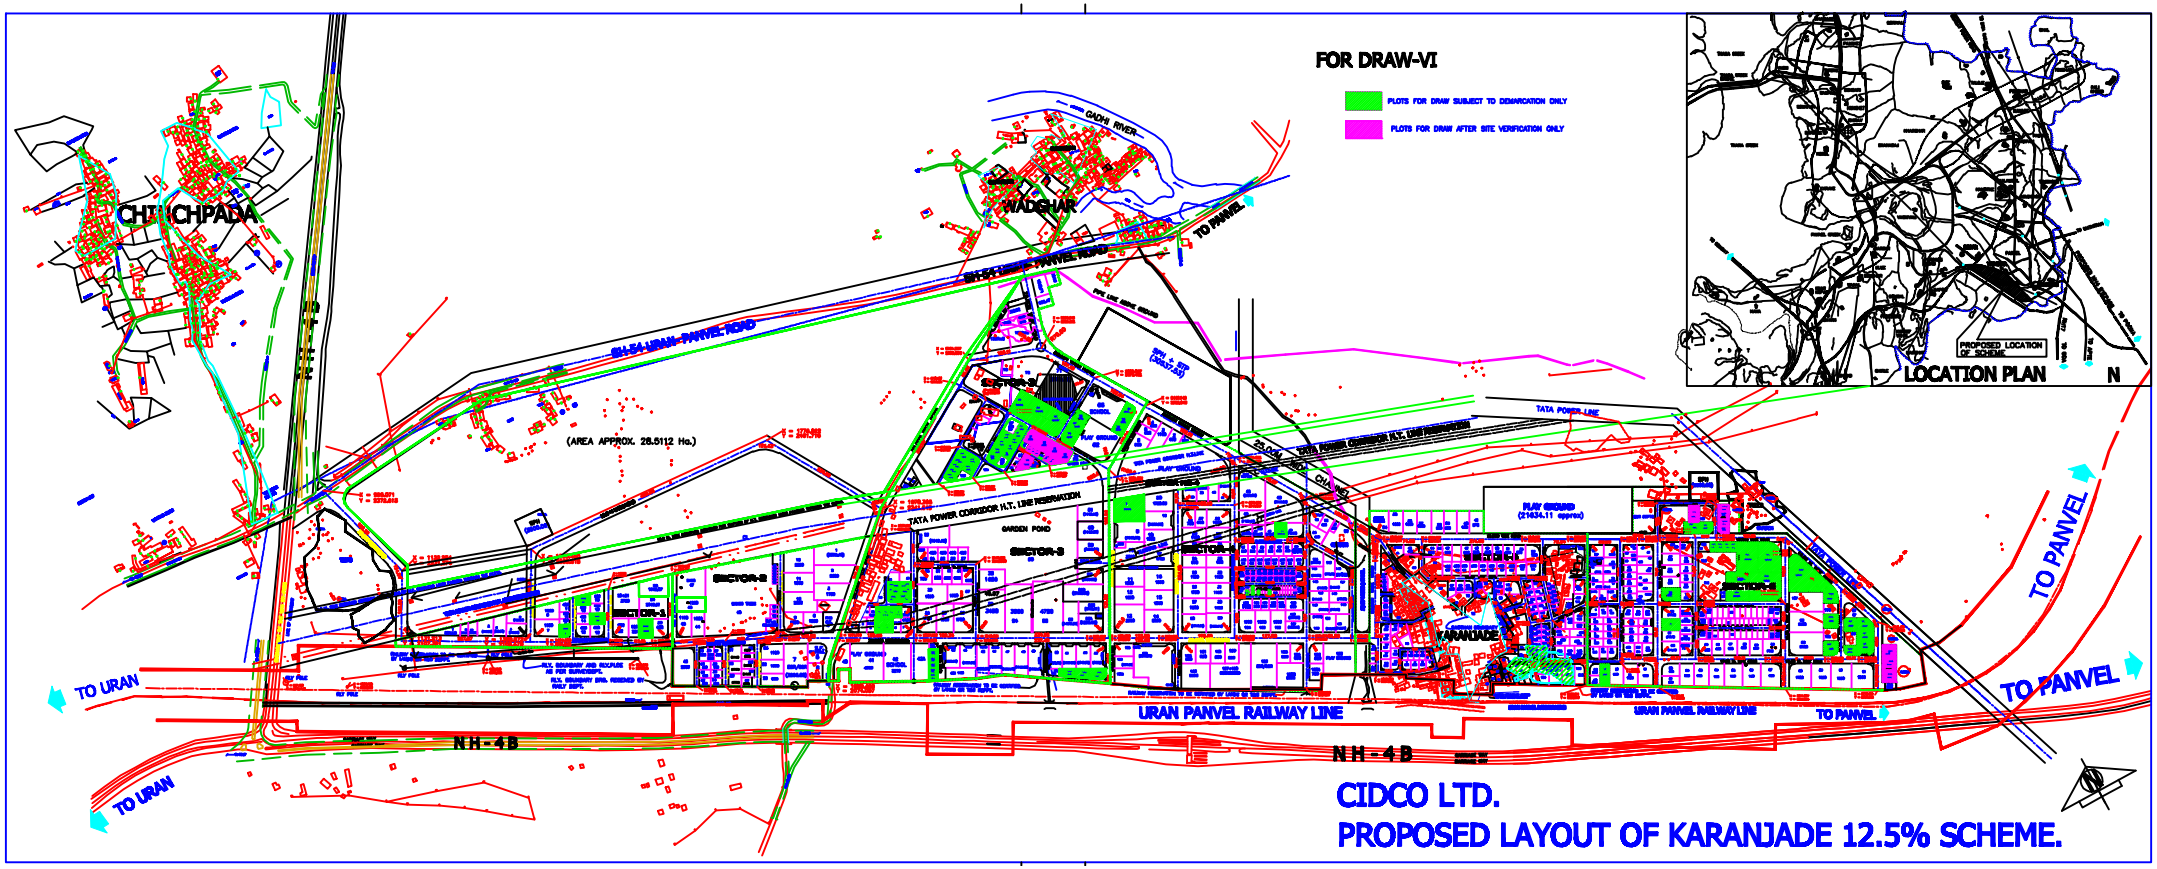
FOR DRAW-VI
PLOTS FOR DRAW SUBJECT TO DEMARCATION ONLY
PLOTS FOR DRAW AFTER SITE VERIFICATION ONLY
CHINCHPADA
WADGHAR
GADHI RIVER
TO PANVEL
SH-54 URAN-PANVEL ROAD
(AREA APPROX. 28.5112 Ha.)
SECTOR-1
SECTOR-2
SECTOR-3
SECTOR-4
SECTOR-5
SECTOR-6
SECTOR-7
SECTOR-8
TATA POWER CORRIDOR H.T. LINE RESERVATION
TATA POWER LINE
GARDEN POND
PLAY GROUND
KARANJADE
URAN PANVEL RAILWAY LINE
NH-4B
TO URAN
LOCATION PLAN
PROPOSED LOCATION OF SCHEME
N
CIDCO LTD.
PROPOSED LAYOUT OF KARANJADE 12.5% SCHEME.