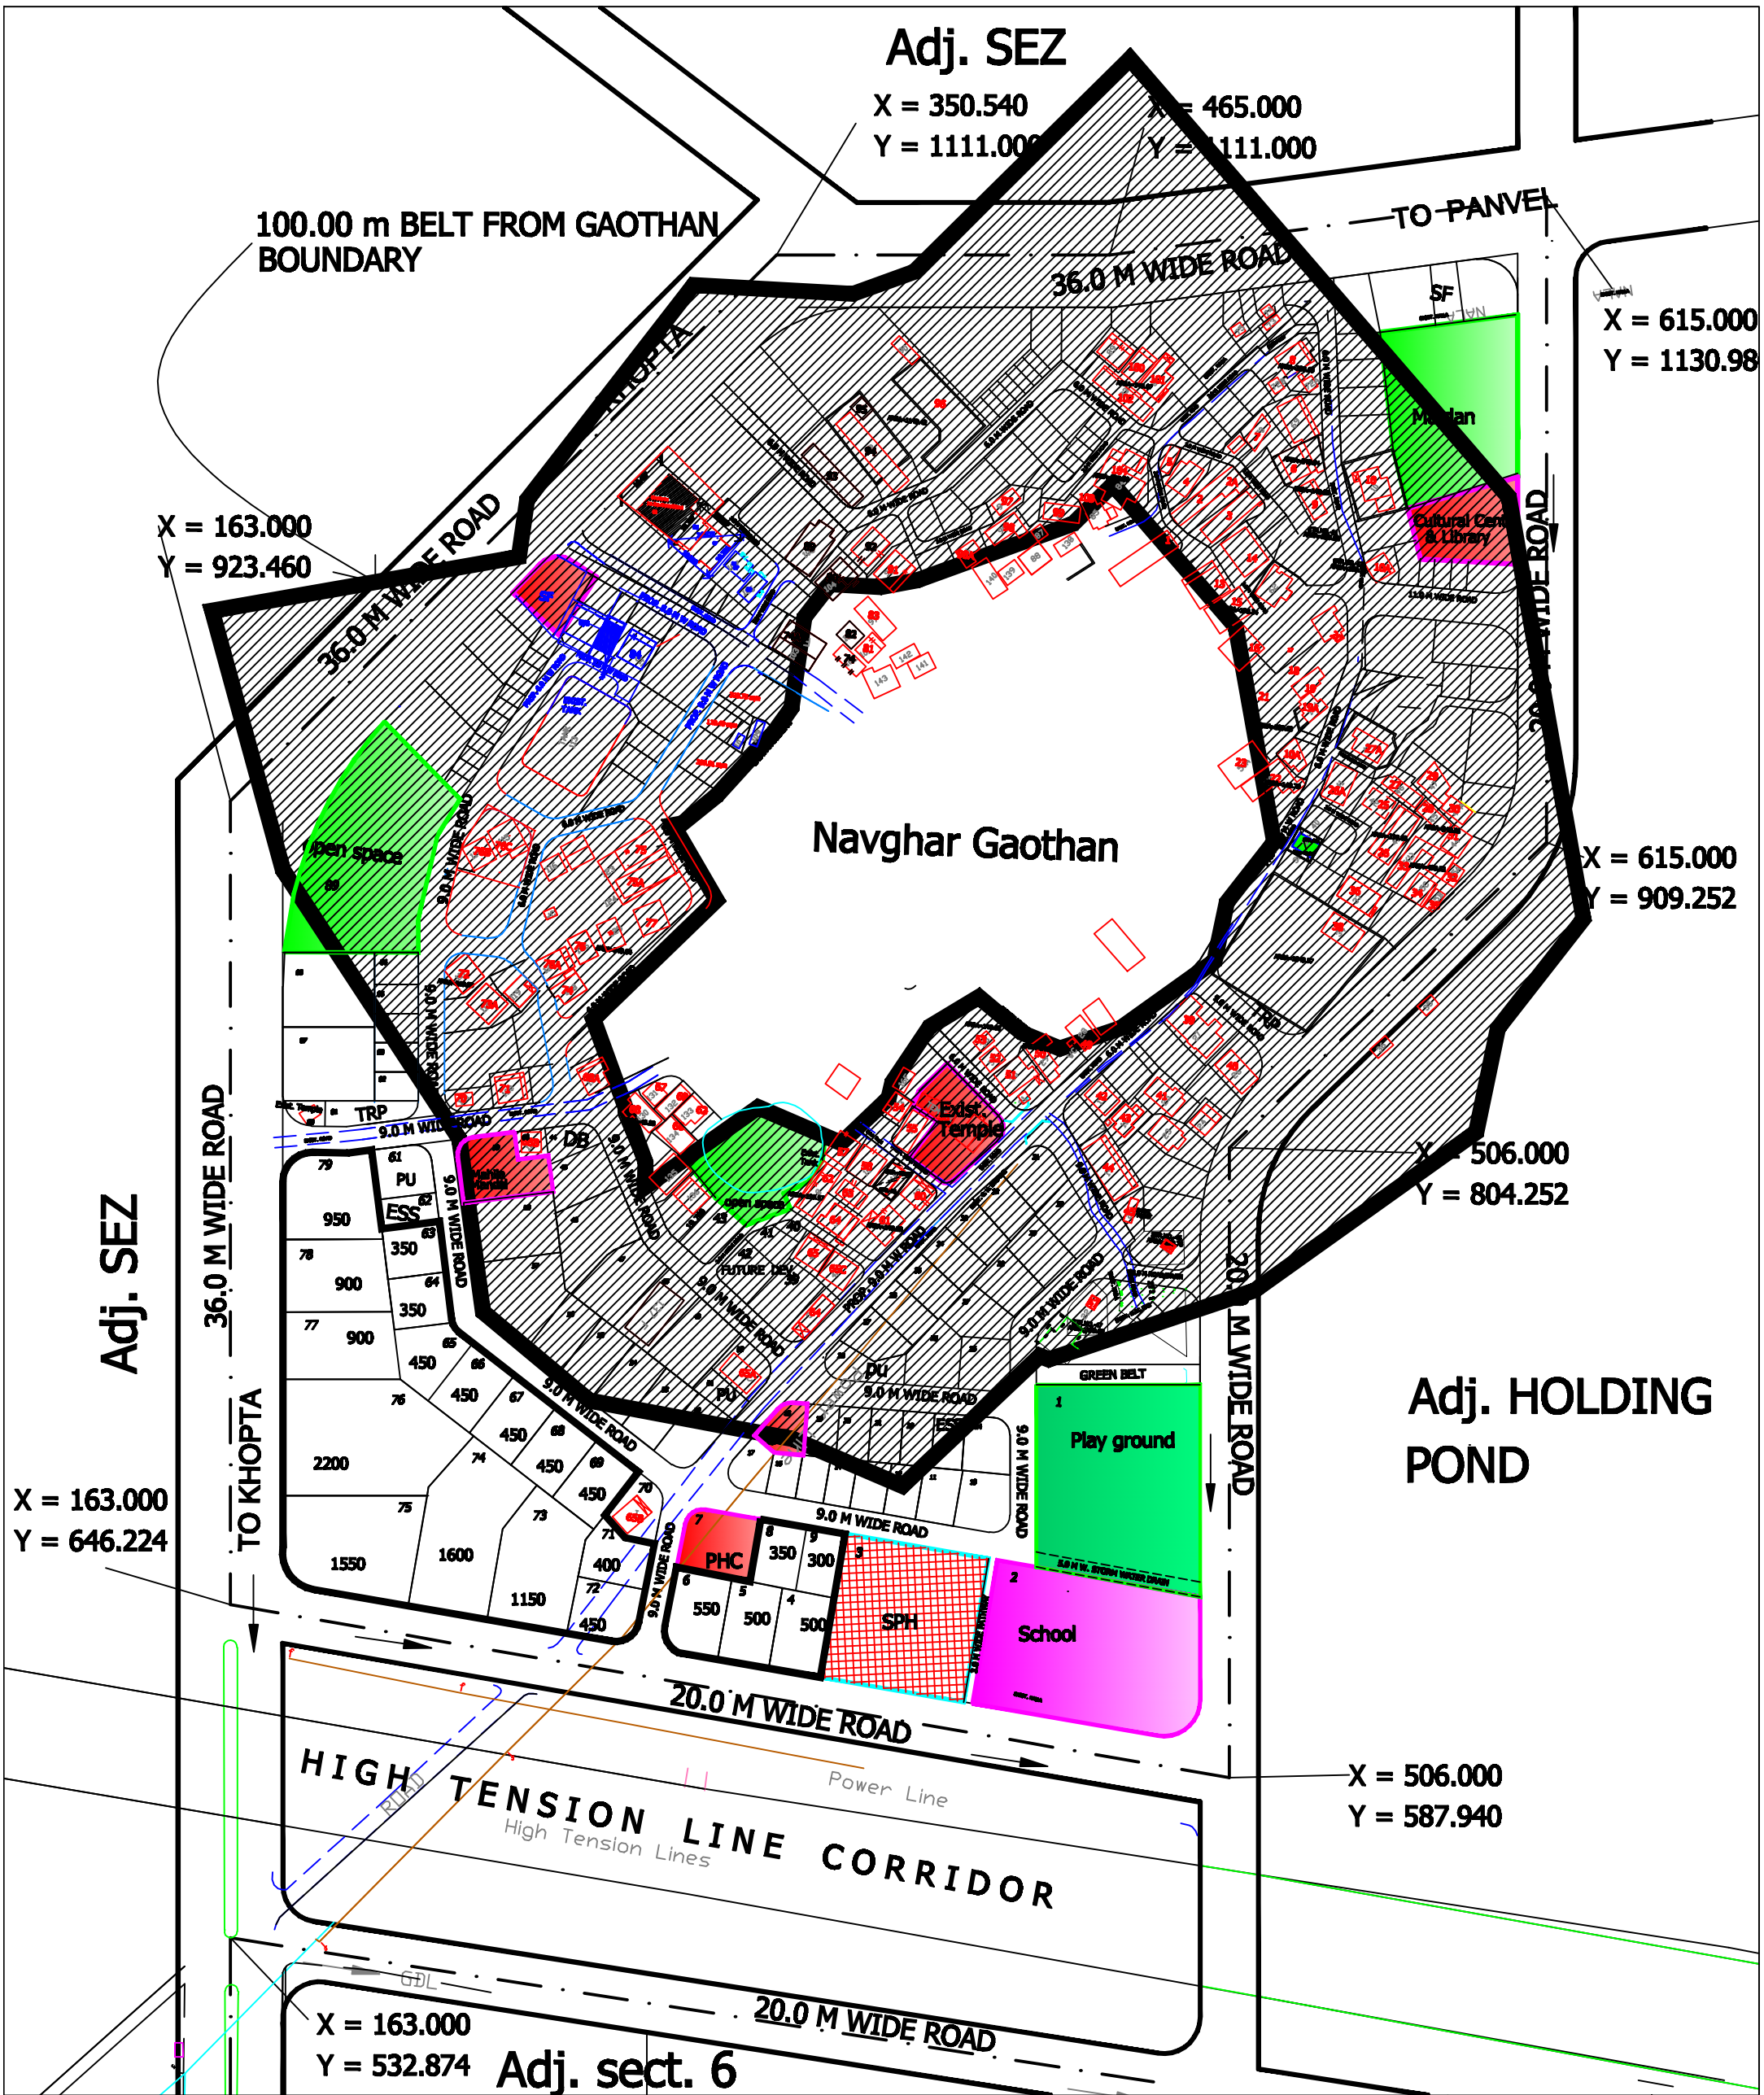

PART PLAN OF DRONAGIRI SHOWING SECTOR- 6 (NAVGHAR)